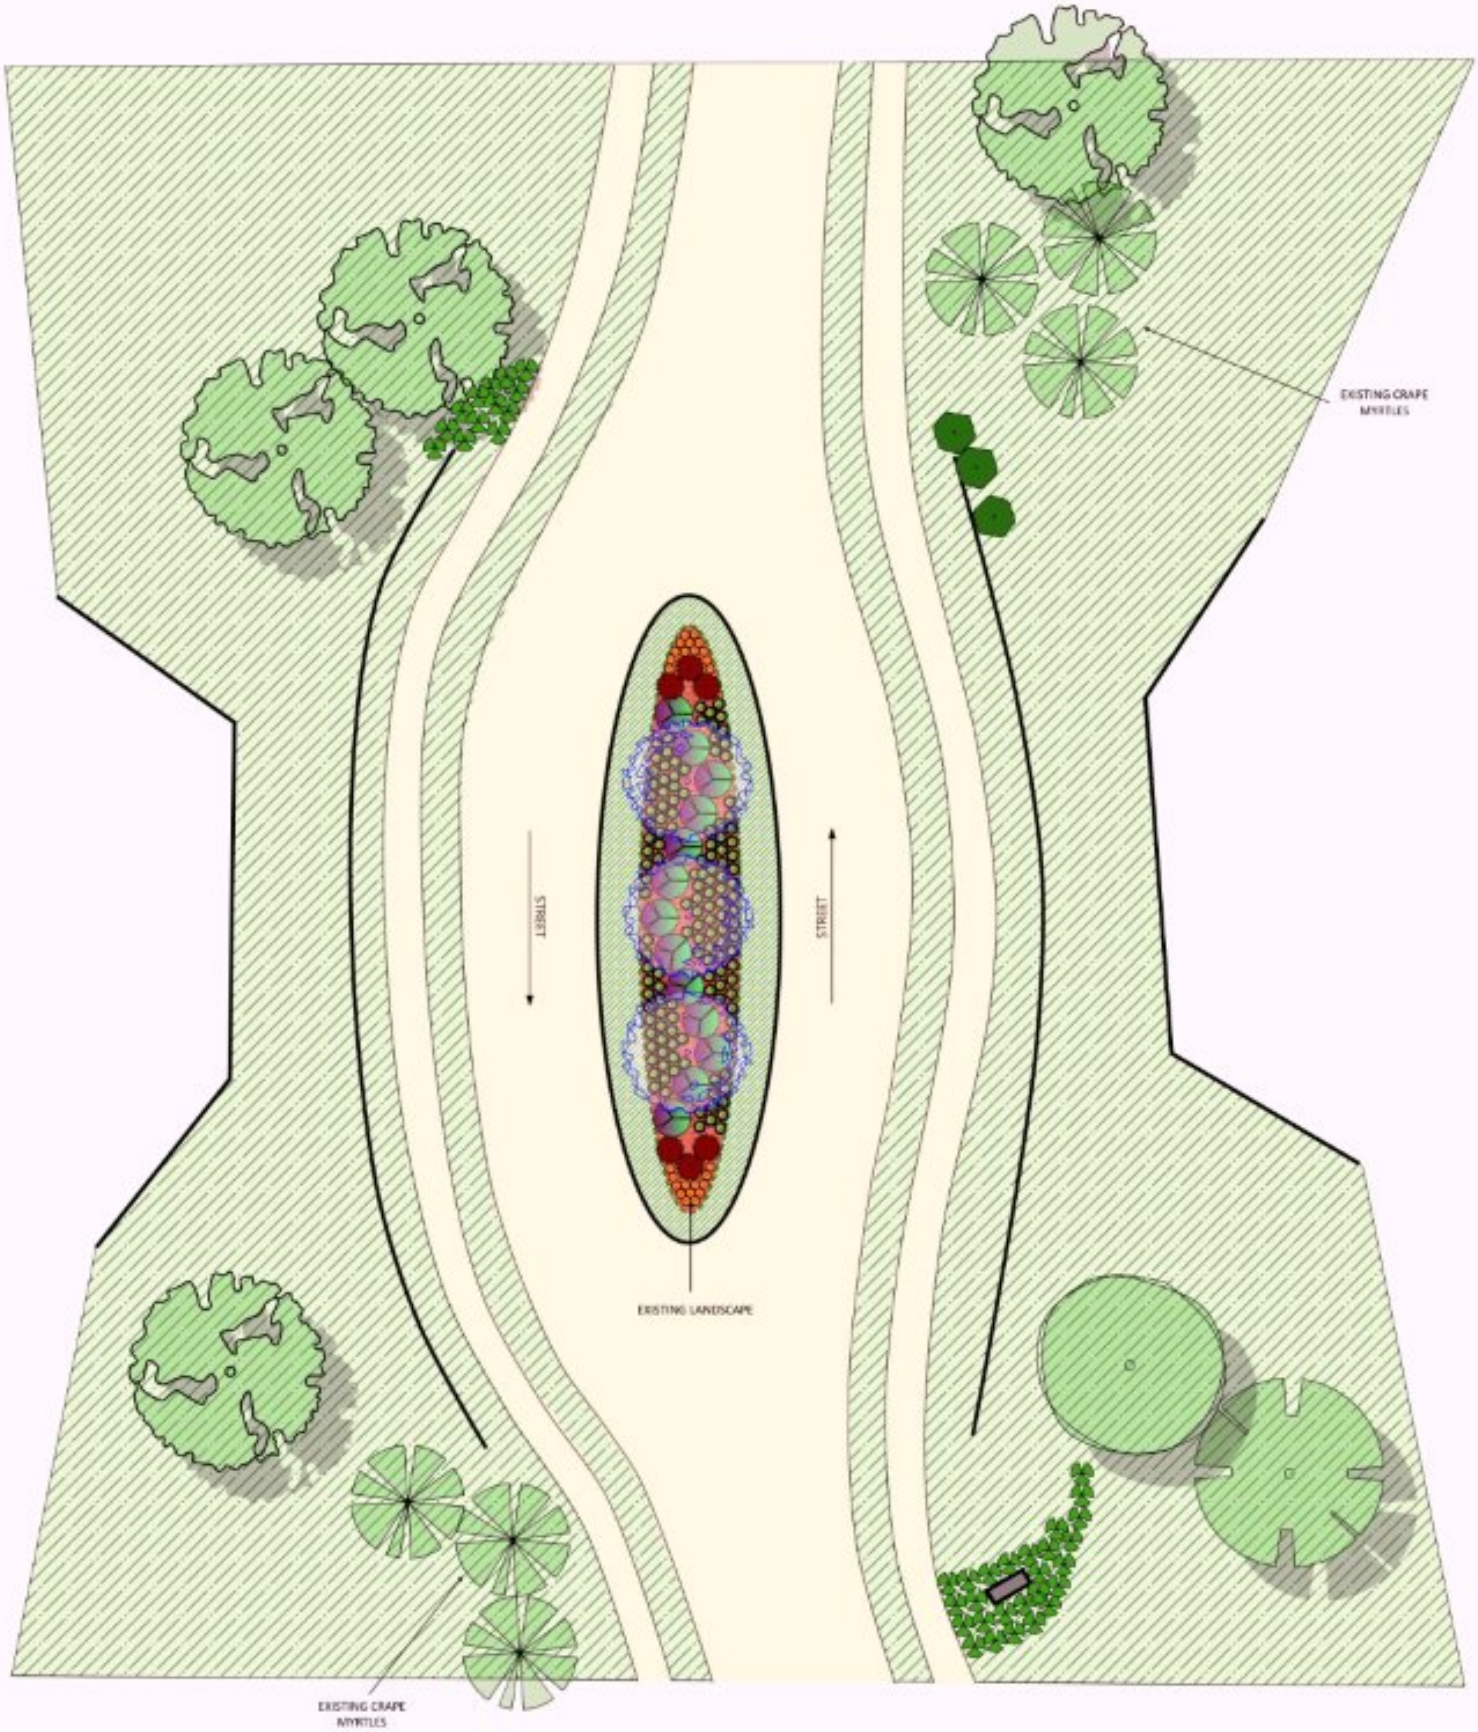
EXISTING CRAPE MYRTLES
STREET
STREET
EXISTING LANDSCAPE
EXISTING CRAPE MYRTLES